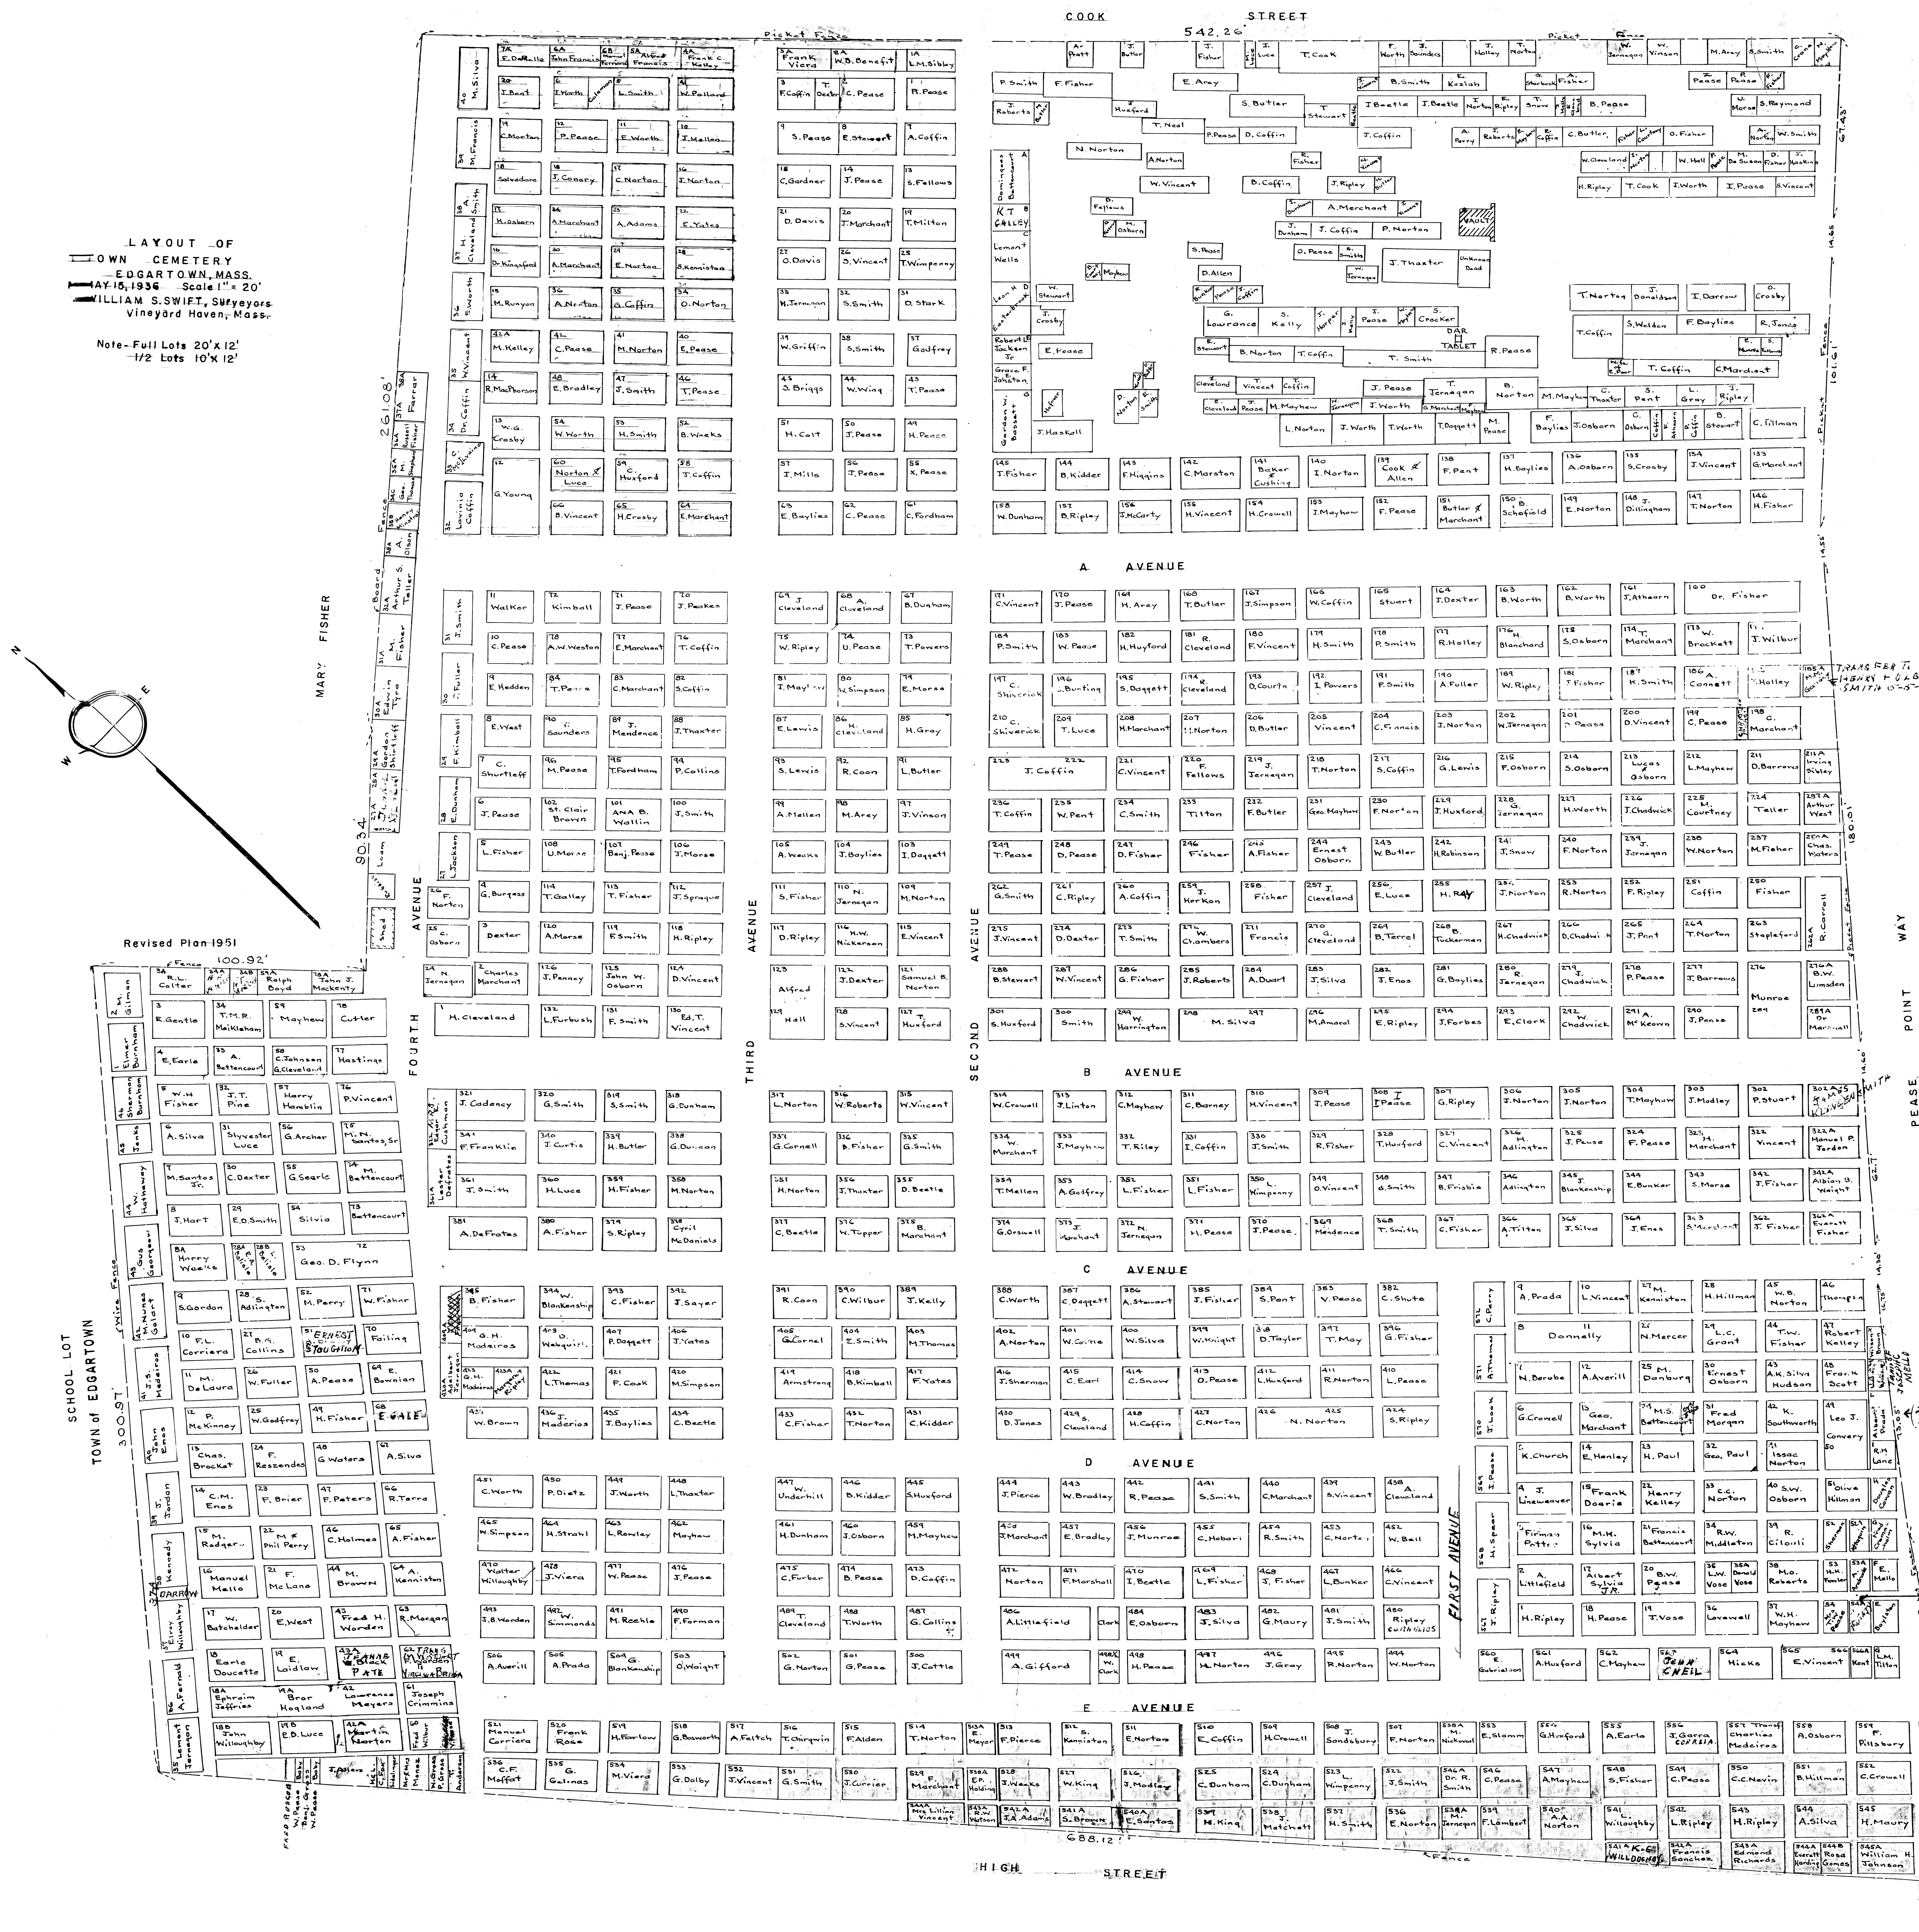
LAYOUT OF
TOWN CEMETERY
EDGARTOWN, MASS.
MAY 15, 1936 Scale 1" = 20'
WILLIAM S. SWIFT, Surveyors
Vineyard Haven, Mass.
Note- Full Lots 20'x 12'
1/2 Lots 10'x 12'
Revised Plan 1951
COOK STREET
542.26'
HIGH STREET
688.12'
PEASE POINT WAY
SCHOOL LOT
TOWN of EDGARTOWN
MARY FISHER
A AVENUE
B AVENUE
C AVENUE
D AVENUE
E AVENUE
FIRST AVENUE
SECOND AVENUE
THIRD AVENUE
FOURTH AVENUE
261.08'
90.34'
100.92'
300.97'
67.43'
101.61'
180.01'
Picket Fence
Board Fence
Wire Fence
VAULT
DAR TABLET